EASTERN DIV.
CLINTON SUB
STA. No. 8161

97

ERECTED	1884.
TYPE	FRAME
FOUNDATION	PILE HEADS
WALLS	2"x6"
ROOF { TYPE	GABLE - SHINGLES.
ROOF { PITCH	1/3
HEATING	STOVES

FLOOR	3/4" x 3 1/4" Y. PINE.
FINISH { INSIDE	3/4" x 3 1/4" B'D CEILING.
FINISH { OUTSIDE	BOARDS & BATTS - 1"x6" DROP SIDING.
CEILING HEIGHT	12'-7" - FREIGHT ROOM - 11'-7"
LIGHTING	OIL LAMPS.
SANITARY FACILITIES	- OUTSIDE TOILETS.

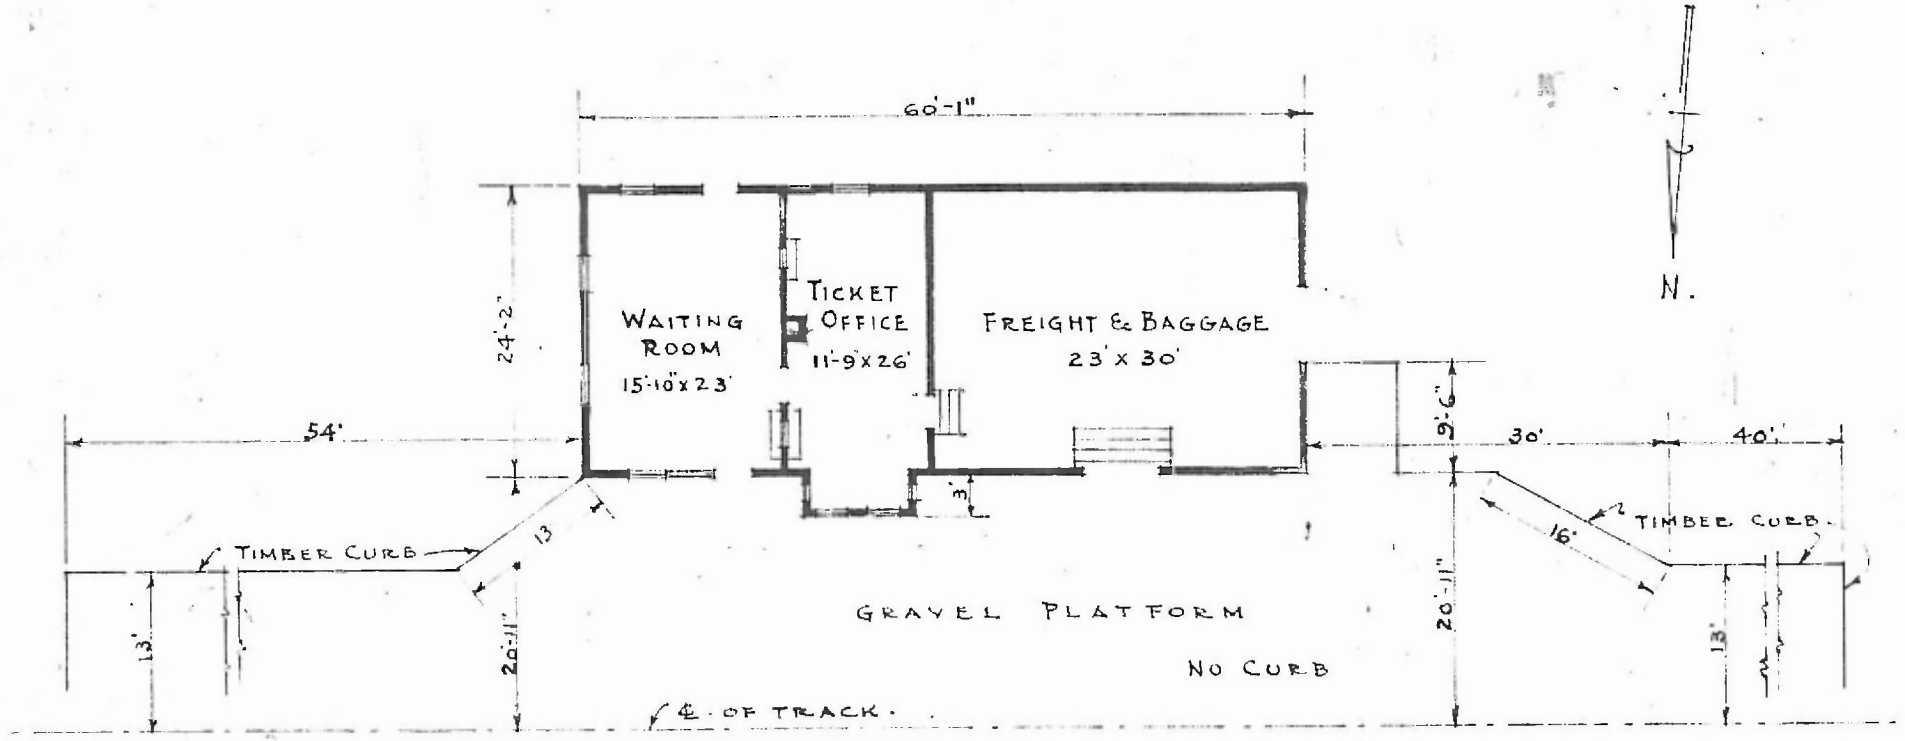

· FLOOR · PLAN ·

· SCALE: 1/16"=1'-0" ·

· PASSENGER · STATION · AT ·

· WISHART · MO ·

DEC. 15. 1915.